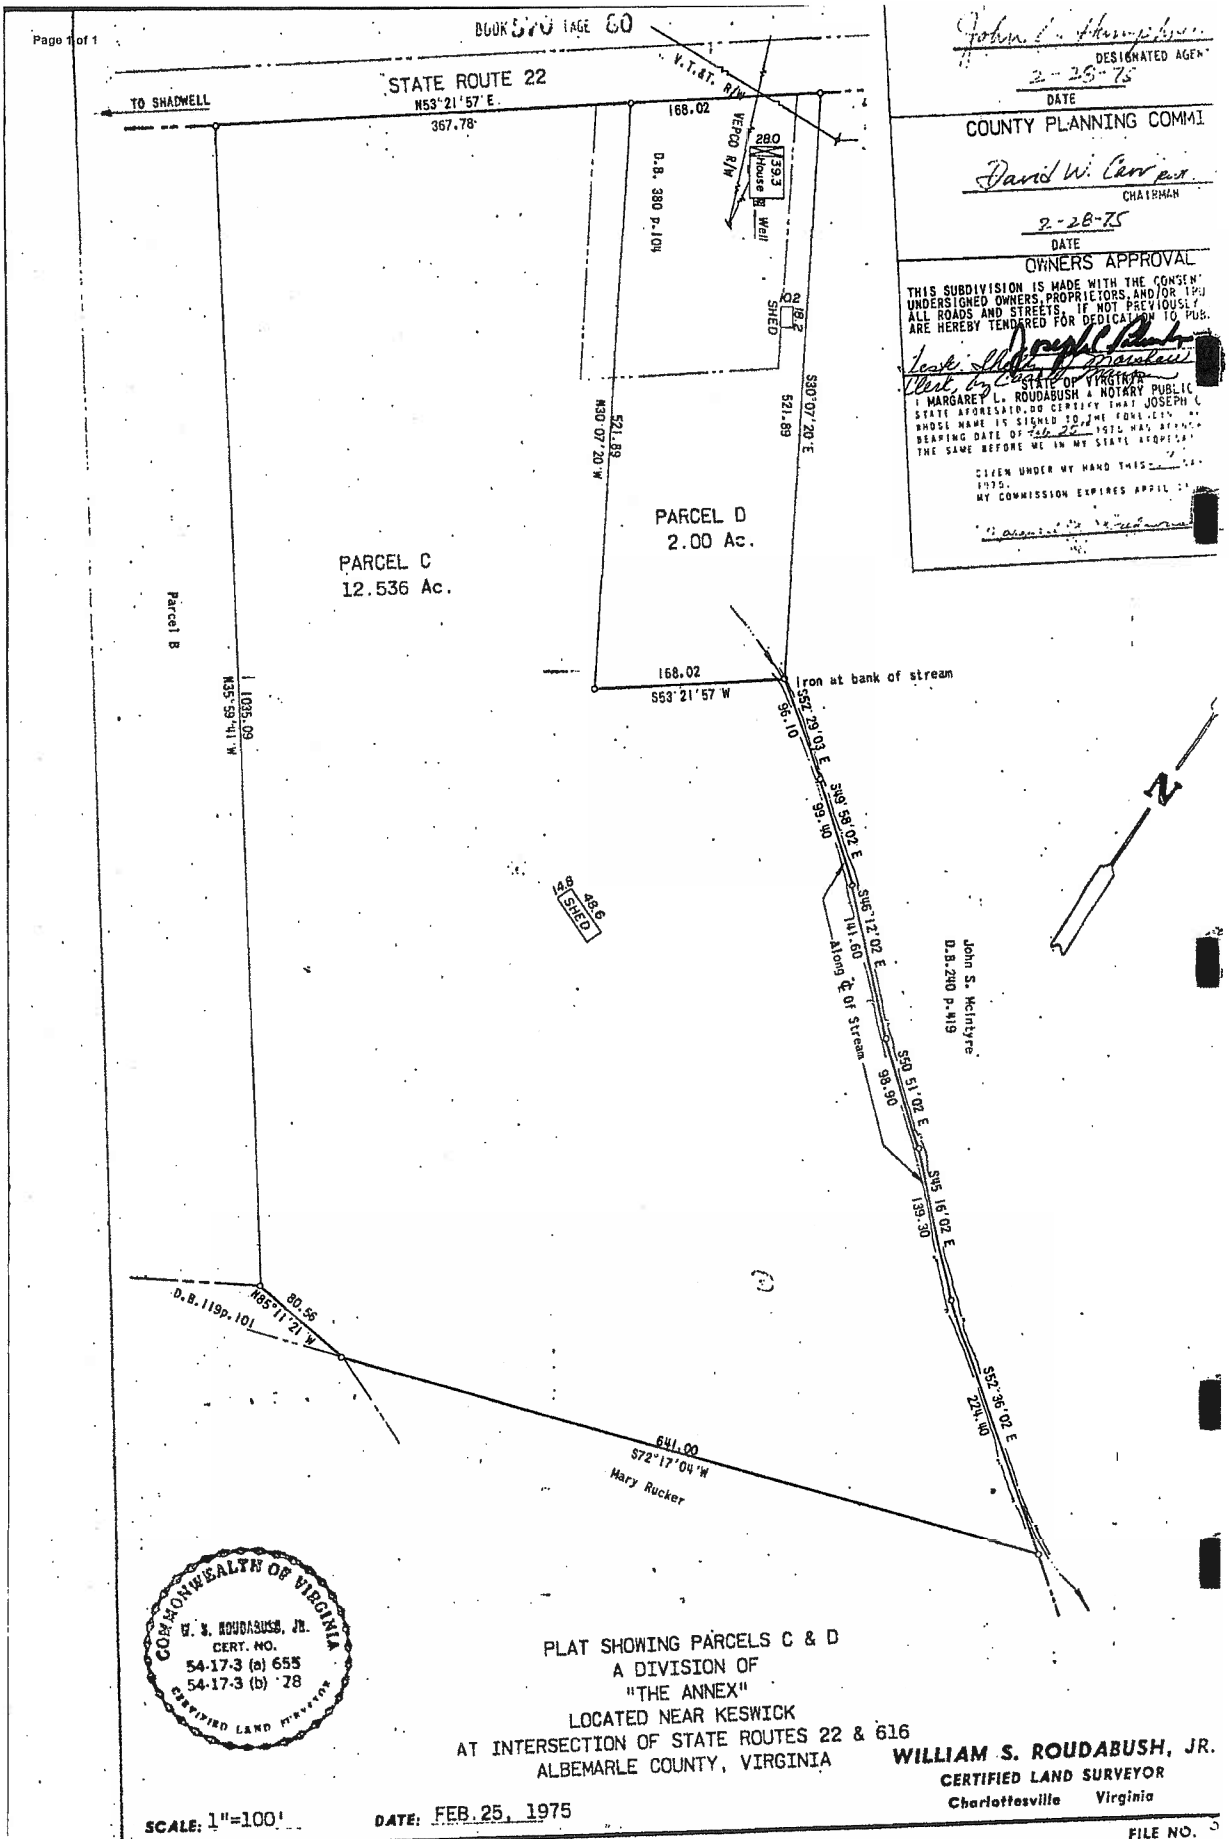

John S. Thompson
DESIGNATED AGENT
2-25-75
DATE

COUNTY PLANNING COMMI
David W. Carr per
CHAIRMAN
2-28-75
DATE

OWNERS APPROVAL

THIS SUBDIVISION IS MADE WITH THE CONSENT
UNDERSIGNED OWNERS, PROPRIETORS, AND/OR TRU
ALL ROADS AND STREETS, IF NOT PREVIOUSLY
ARE HEREBY TENDERED FOR DEDICATION TO PUB.

Joseph C. Plunkett
Jessie Plunkett Marshall
Clerk, by Cecil M. Marshall

STATE OF VIRGINIA
I MARGARET L. ROUDABUSH A NOTARY PUBLIC
STATE AFORESAID, DO CERTIFY THAT JOSEPH C
WHOSE NAME IS SIGNED TO THE FOREGOING
BEARING DATE OF 2-25 1975 HAS APPEAR
THE SAME BEFORE ME IN MY STATE AFORESAI
GIVEN UNDER MY HAND THIS
1975.
MY COMMISSION EXPIRES APRIL

PLAT SHOWING PARCELS C & D
A DIVISION OF
"THE ANNEX"
LOCATED NEAR KESWICK
AT INTERSECTION OF STATE ROUTES 22 & 616
ALBEMARLE COUNTY, VIRGINIA

WILLIAM S. ROUDABUSH, JR.
CERTIFIED LAND SURVEYOR
Charlottesville Virginia

SCALE: 1"=100' DATE: FEB. 25, 1975

FILE NO. 5

Southern Photo Print & Supply Co., 300 #DF3 YP159 1/73